


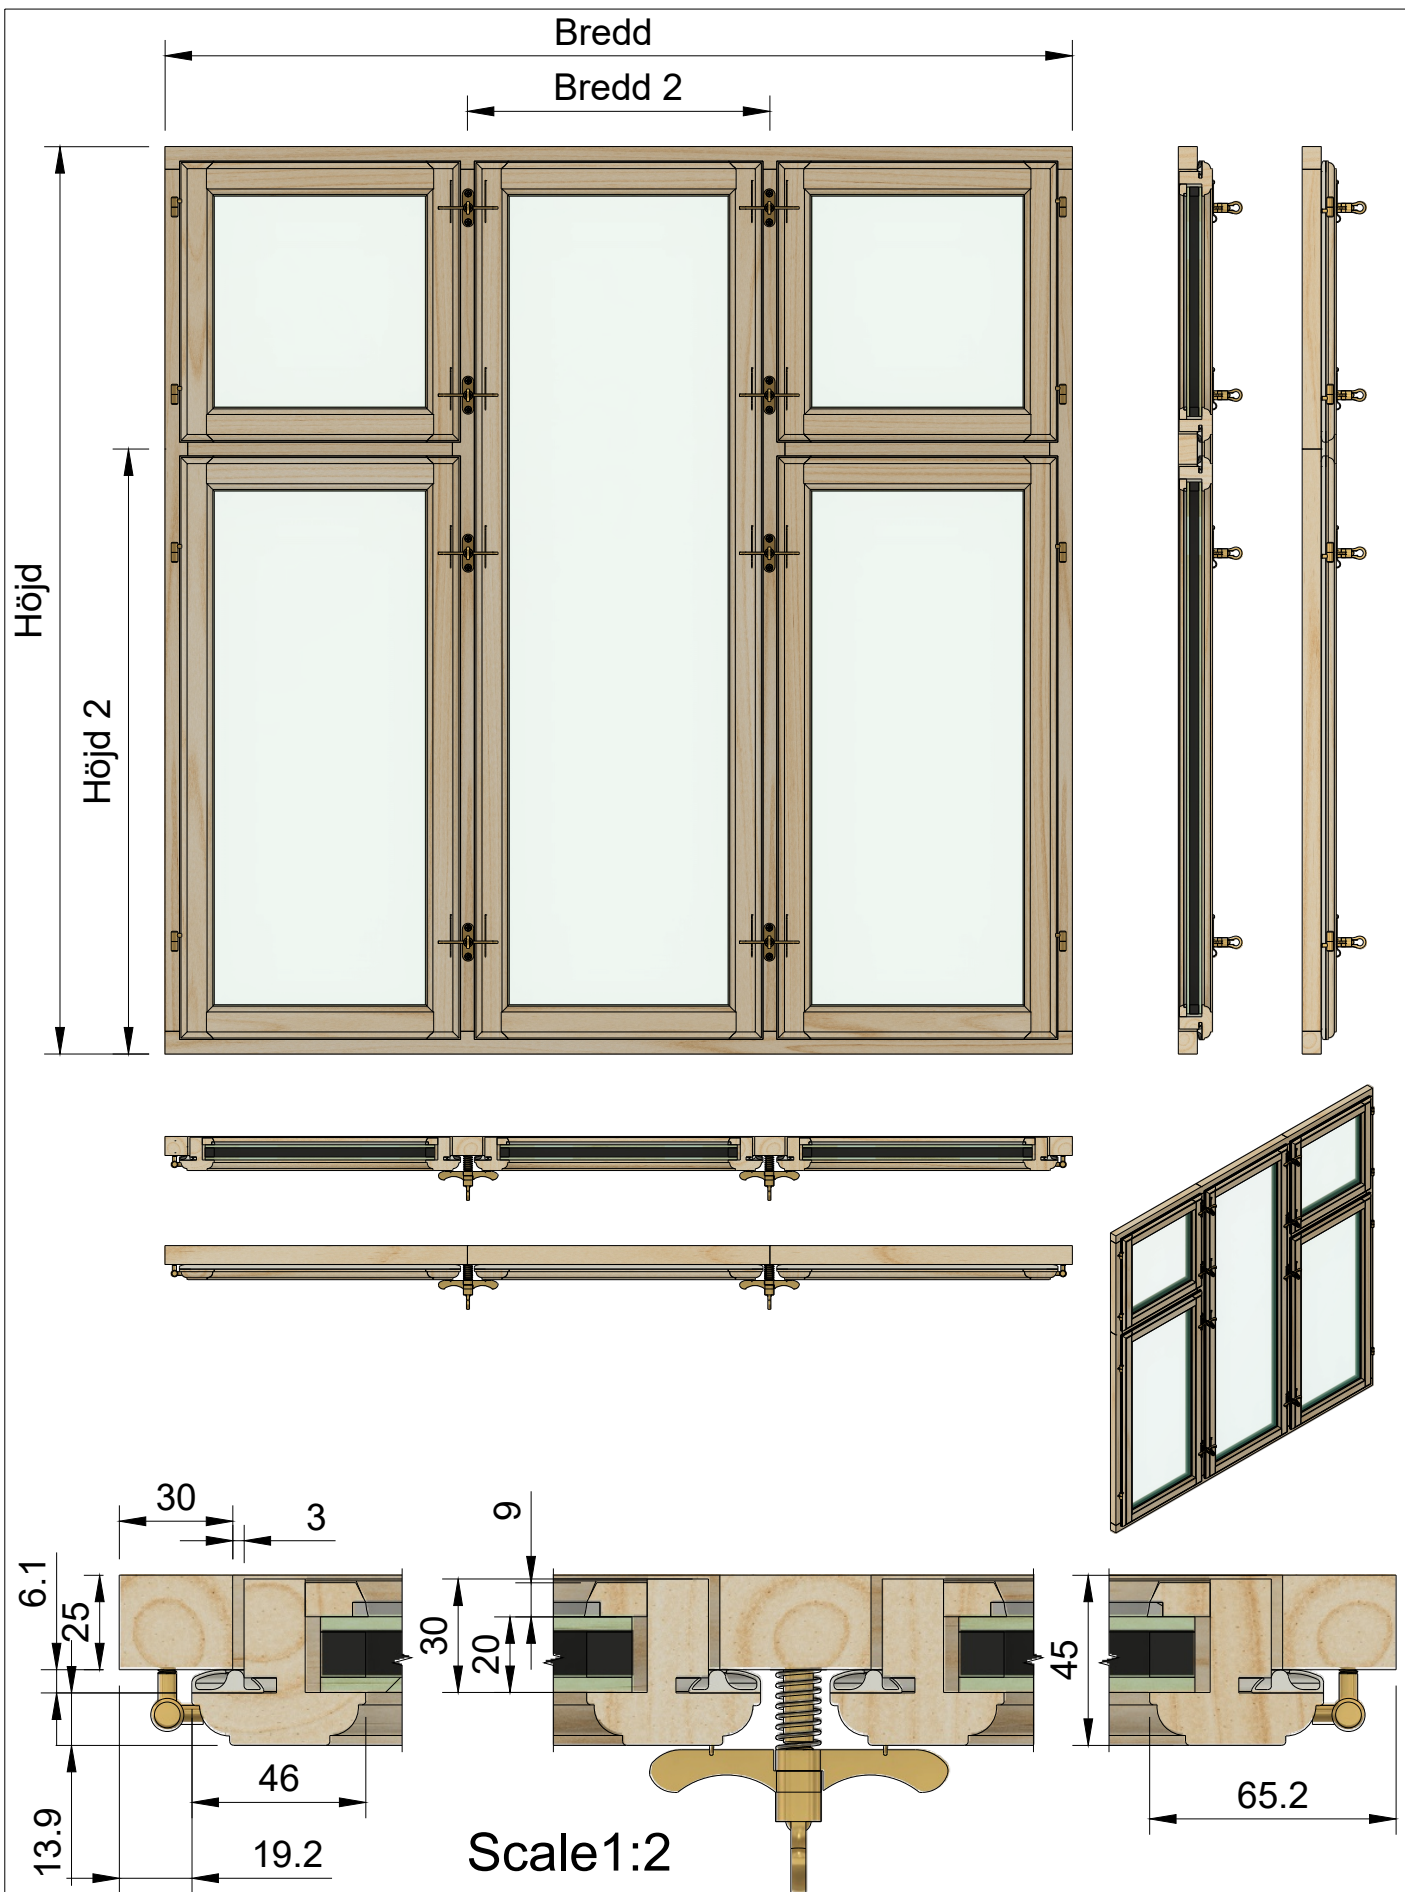

Drawing : Træforsatsvindue - Frederiksbergvindue - 1FB111 Title:

Tegnet : 01-04-2025 Paper : A4 Scale: 1:10 Sheet: 2/3

Draw : Jens Hansen in Fusion 360

INTERGLAS®

INTER
GLAS